NOLL ROAD CORRIDOR

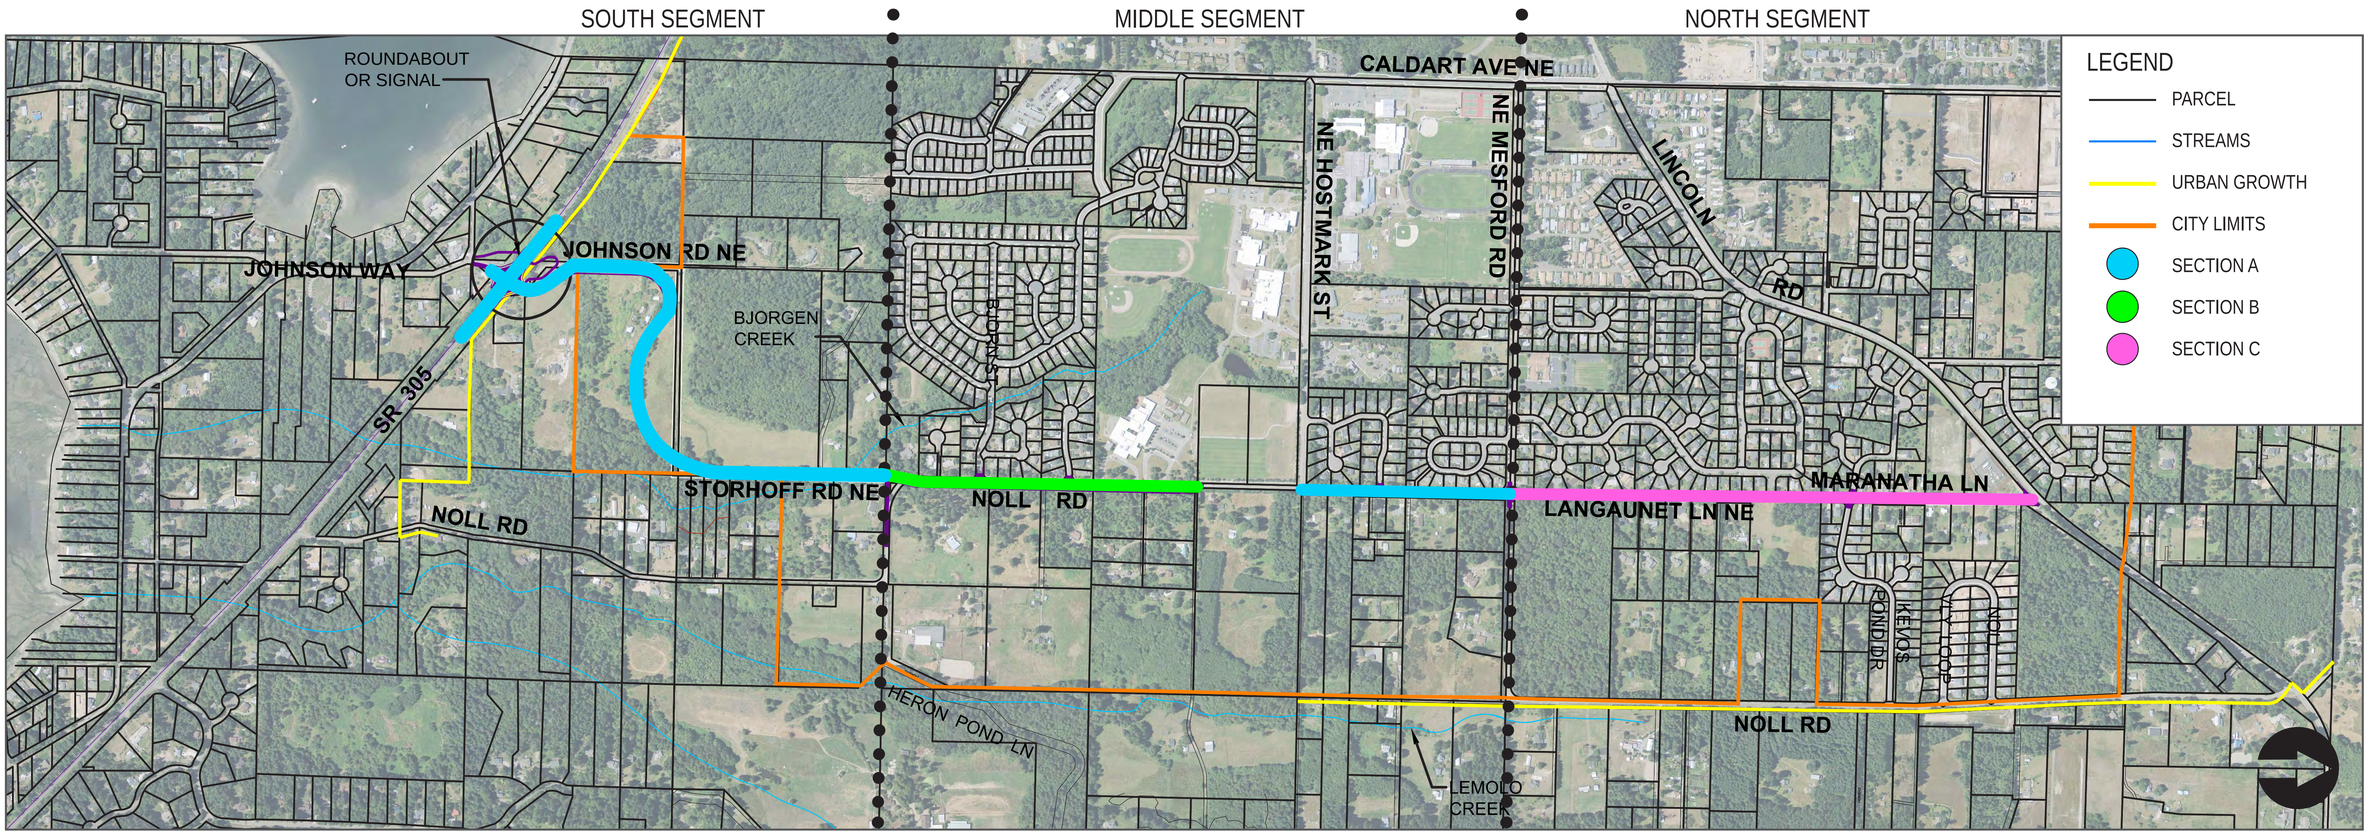

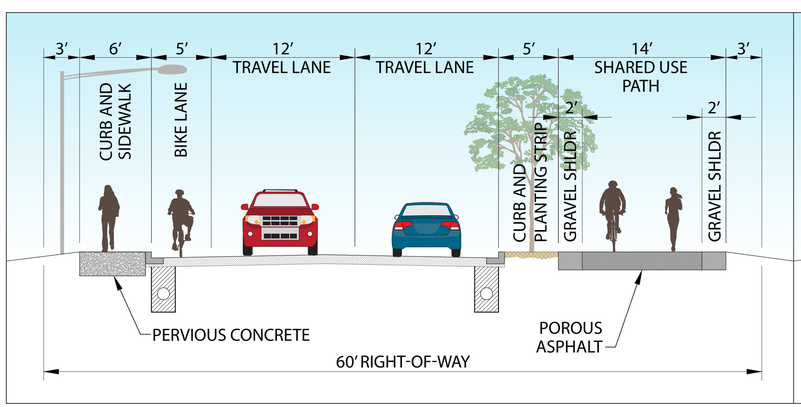

TYPICAL SECTION A

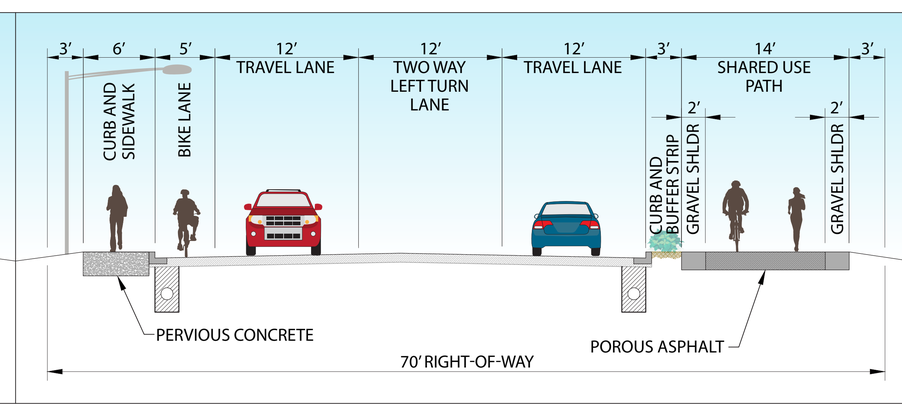

TYPICAL SECTION B

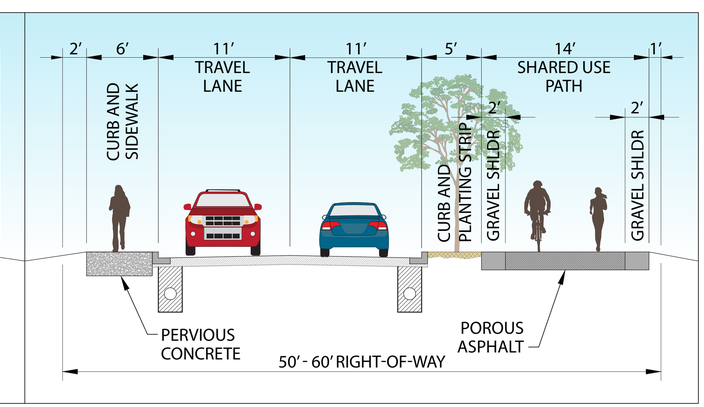

TYPICAL SECTION C