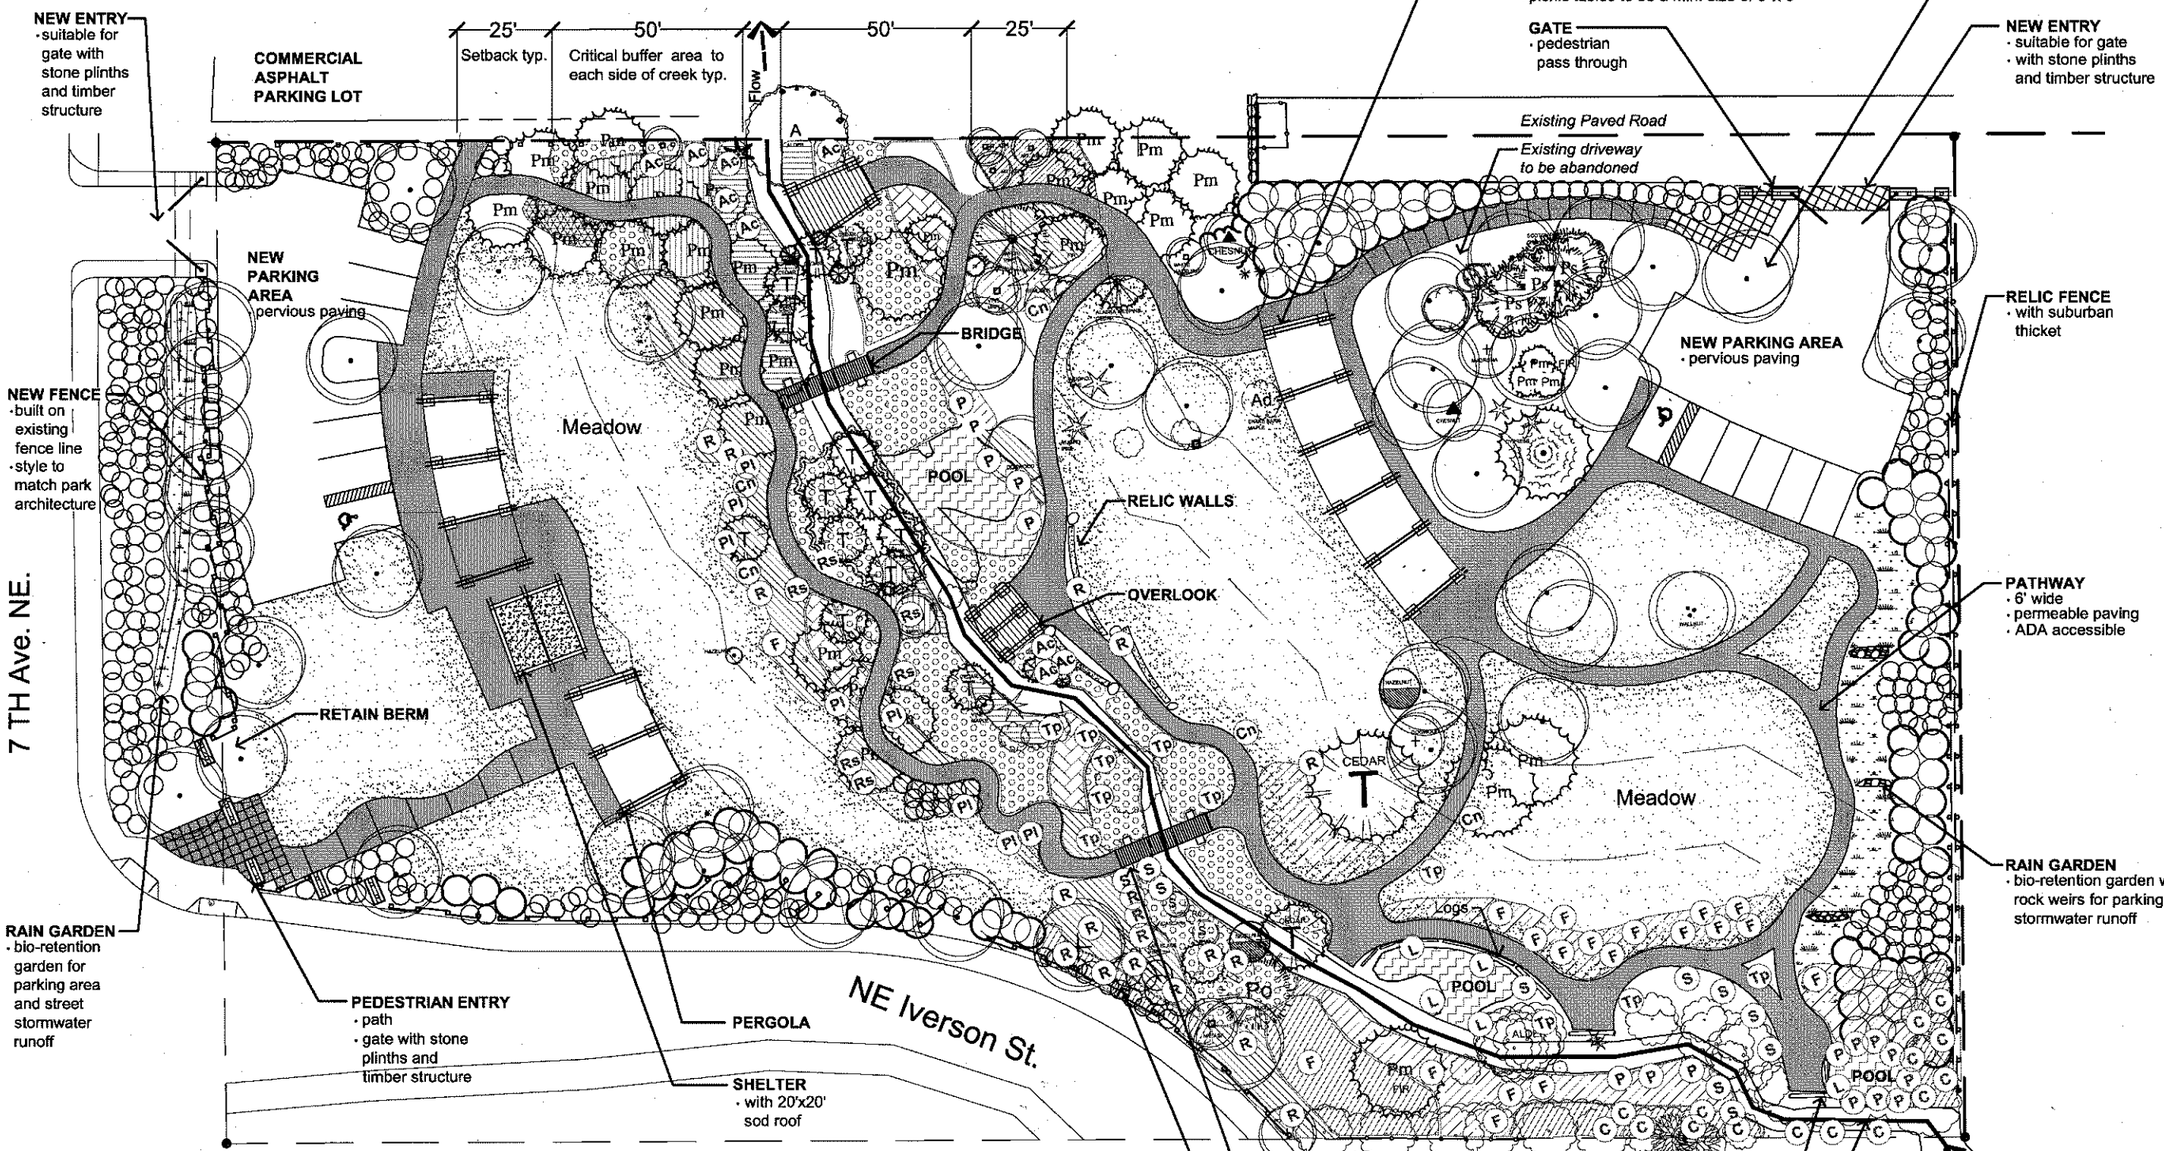

PARKING CALCULATIONS
- 20' x 20' shelter = 400 s.f.
  1 space/ 50 s.f.= 8 spaces
- picnic tables
  1 space/ table
  5 tables= 5 spaces
- TOTAL SPACES NEEDED: 13
  TOTAL SPACES PROVIDED: 13

NOTES
1. See Tree Inventory for existing plant inventory.
2. See Mitigation Plan L1.1 for stream mitigation planting.
3. New planting to be determined.

N W E S

0' 10' 20' 40'
SCALE: 1"=40'

The Larson Casteel Company
Landscape Architecture
Box 1736 Kingston WA 98346 USA
360 297 2444 fax 360 297 0035
larsoncasteel

Centennial Park

7th Avenue NE & NE Iverson Street (2.5 acres)
Poulsbo, WA 98370

ll.bp *Project Manager*
ep,lm *Drawing by*
ll.bp *Check by*
05.02.07 *Date*
Revision

STATE OF WASHINGTON REGISTERED LANDSCAPE ARCHITECT
BRAD KOTH CERTIFICATE NO. 486

Master Plan

project #: 2006-41

L1.0

| REFER TO ARCHITECTURAL AND CIVIL DRAWINGS FOR EXISTING STRUCTURES. | NO COPY OR USE SHALL BE MADE OF THESE DOCUMENTS WITHOUT PROPER WRITTEN CONCENT FROM THE LARSON CASTEEL CO |